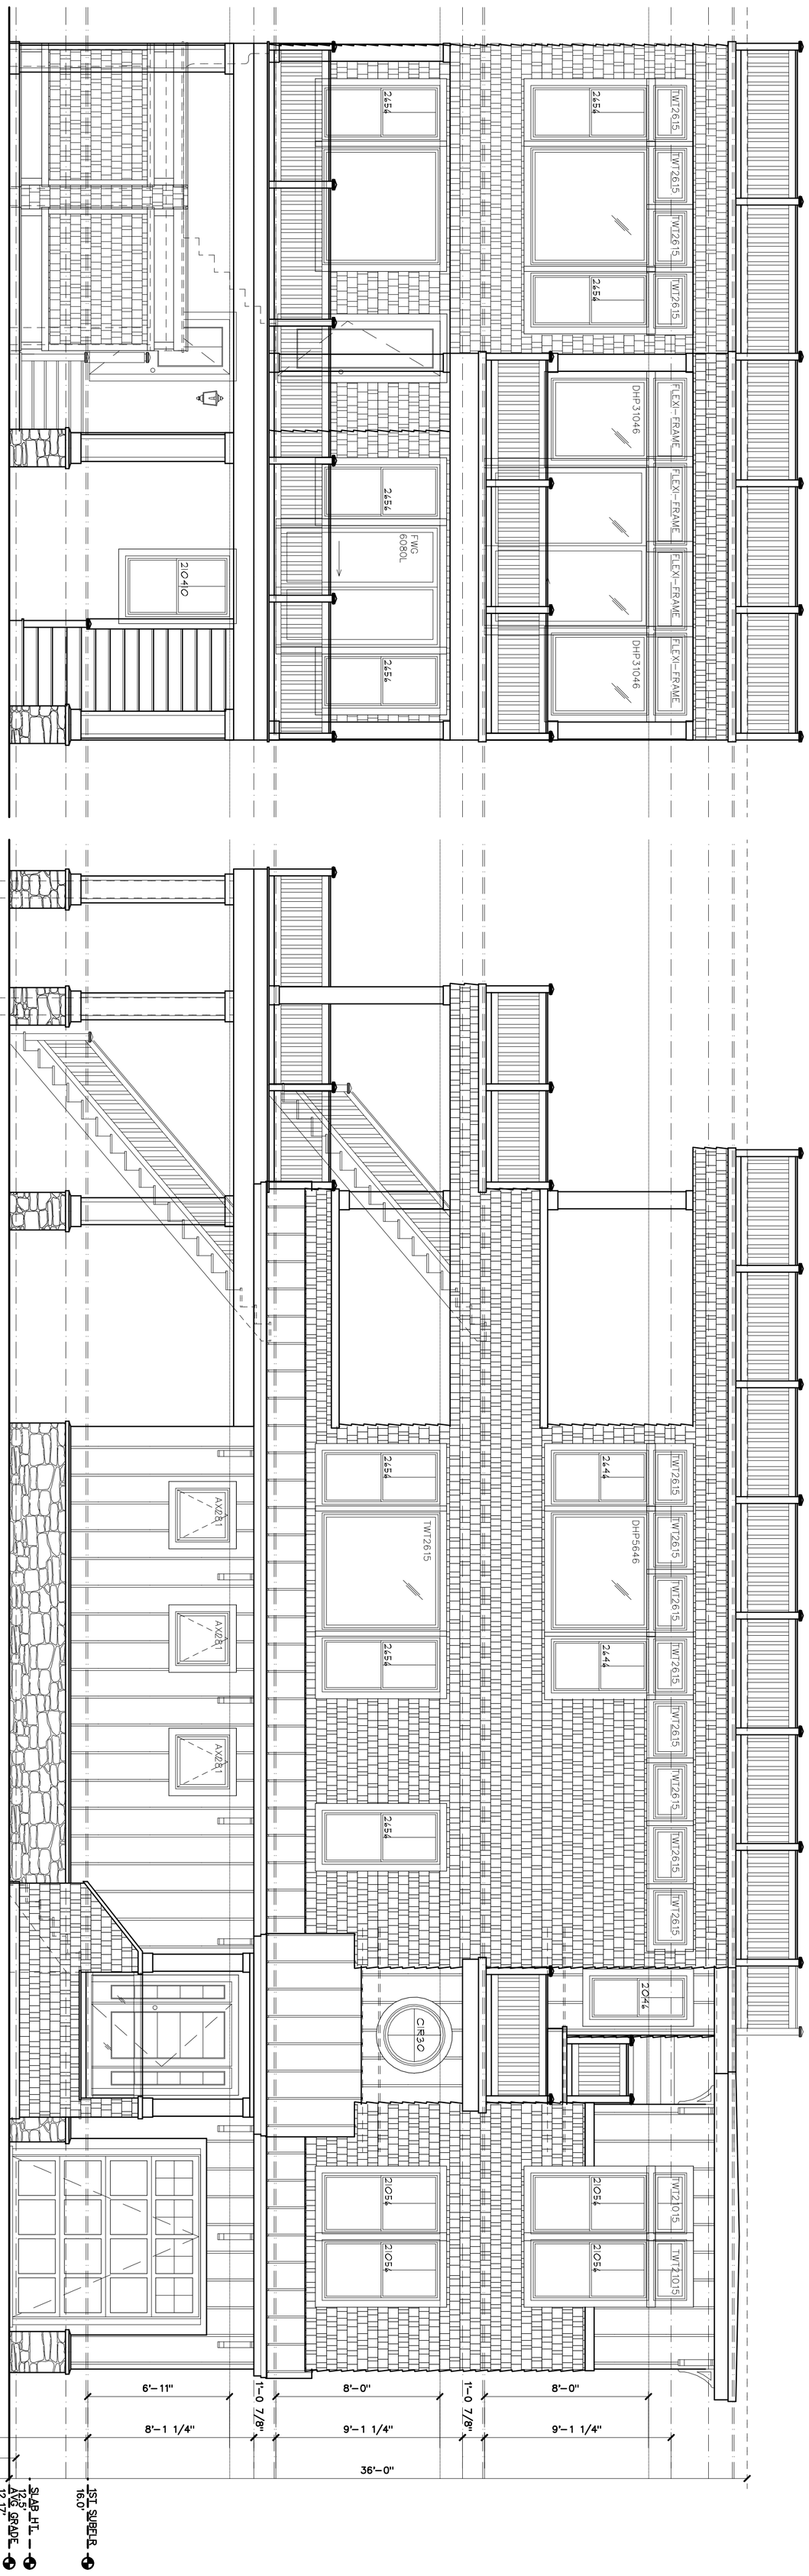

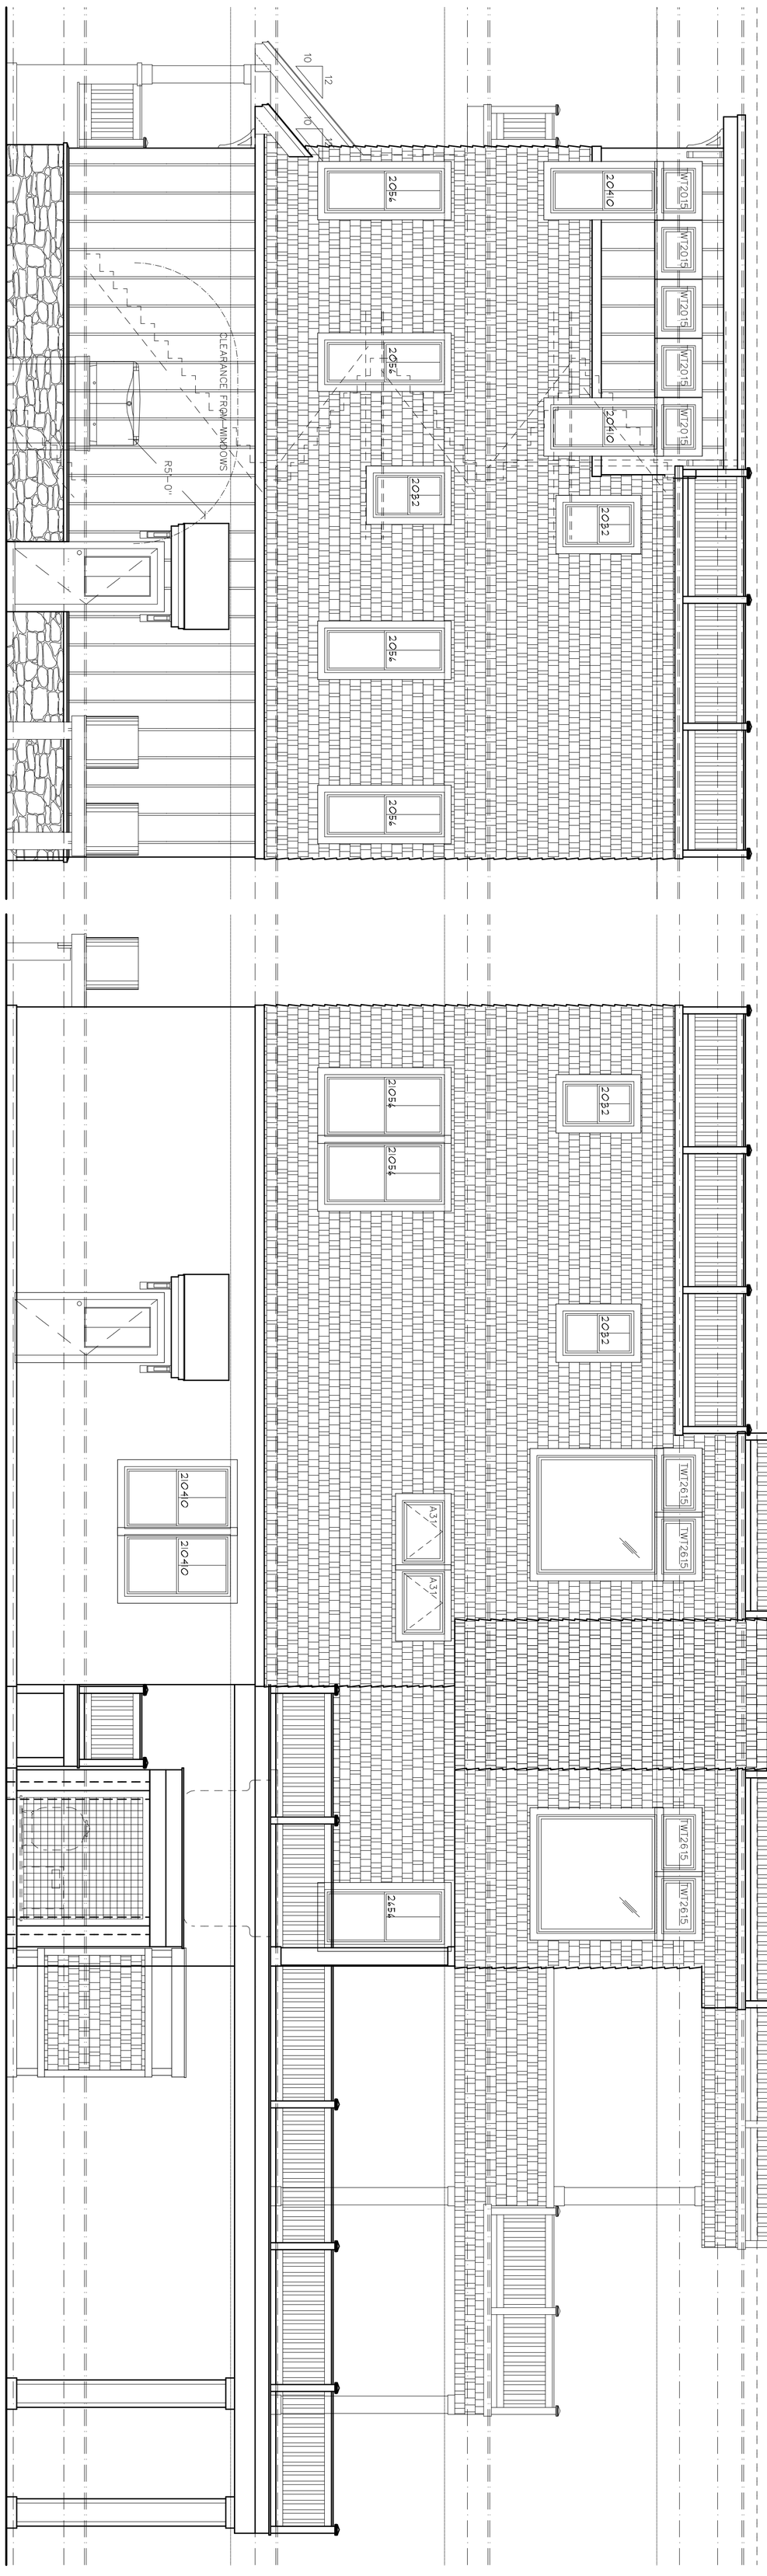

COPYRIGHT 2021 MICHAEL PAGNOTTA ARCHITECT P.C.
MICHAEL PAGNOTTA ARCHITECT, P.C. EXPRESSLY RESERVES IT'S COPYRIGHT IN THESE PLANS AND DRAWINGS. THESE PLANS AND DRAWINGS ARE NOT TO BE REPRODUCED IN ANY MANNER. THE N.J. STATE BOARD OF ARCHITECTS SHALL BE IMMEDIATELY NOTIFIED OF INFRACTIONS AND OR COPYRIGHT INFRINGEMENTS

SHEET A3 OF 9 SHEETS

McGovern Residence

Lot 9/ Block 12.24

120 E Mermaid Lane, LBT

Ocean County, New Jersey

PROJECT NO:	20_016
SCALE:	1/4" = 1'-0"
DRAWN BY:	MRB
REVIEWED:	JGB
CHECKED:	MP
START DATE:	XX
PRINT DATE:	7/16/2021
LAST FILE SAVE:	7/15/2021

MICHAEL Pagnotta
ARCHITECTURE + CONSTRUCTION
~New Jerseys' #1 Design/ Build Firm Since 1990~

◦ Architecture ◦ Planning ◦ Design/Build ◦ Interior Design
www.pagnotta.com
Member American Institute of Architects
NCARB Certified
New Jersey Architect License 10387
New Jersey Planning License LI04137
Florida Architect License AR 92048
342 West Ninth Street Ship Bottom NJ 08008
Phone: (609) 361-0011 Fax: (609) 361-1188