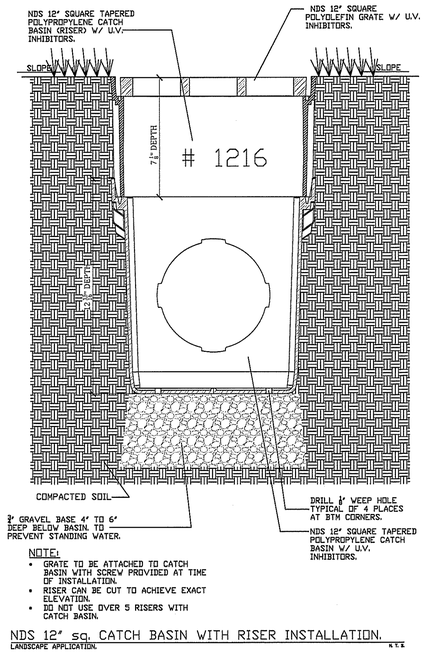

NOTE:
- GRATE TO BE ATTACHED TO CATCH BASIN WITH SCREW PROVIDED AT TIME OF INSTALLATION.
- RISER CAN BE CUT TO ACHIEVE EXACT ELEVATION.
- DO NOT USE OVER 5 RISERS WITH CATCH BASIN.

NDS 12" sq. CATCH BASIN WITH RISER INSTALLATION.
LANDSCAPE APPLICATION.

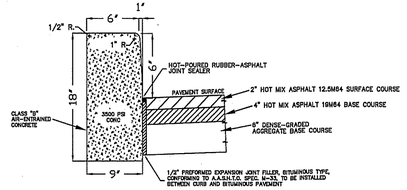

NOTE:
TRANSVERSE JOINTS 1/2" WIDE SHALL BE INSTALLED IN THE CURB 20'-0" APART AND SHALL BE FILLED WITH PREFORMED BITUMINOUS-IMPREGNATED FIBER JOINT FILLER, COMPLYING WITH THE REQUIREMENTS OF A.A.S.H.T.O. SPEC. M-213, RECESSED 1/4" IN FROM FRONT FACE AND TOP OF CURB.

OCEAN COUNTY CURB AND PAVEMENT DETAIL
NOT TO SCALE

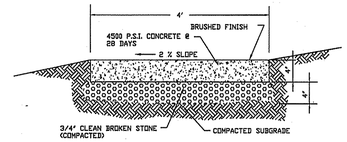

NOTES:
1. AT DRIVEWAY CROSSINGS, SIDEWALK SHALL BE 6" THICK AND SHALL CONTAIN No. 10 WIRE MESH 2" UP FROM THE BOTTOM OF THE SIDEWALK.
2. THE TOWNSHIP ENGINEER SHALL APPROVE ALL SUBGRADES PRIOR TO THE POURING OF ANY CONCRETE.
3. EXPANSION JOINTS SHALL BE PROVIDED AT 20' (MAXIMUM) INTERVALS. JOINTS SHALL BE FILLED WITH 1/2" BITUMINOUS EXPANSION JOINT FILLER.
4. ALL SIDEWALK THAT IS BROKEN, CRACKED OR OUT OF ALIGNMENT SHALL BE REPLACED PRIOR TO ACCEPTANCE.

CONCRETE SIDEWALK
N.T.S.

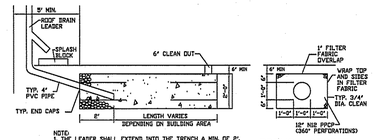

NOTE:
1. THE LEADER SHALL EXTEND INTO THE TRENCH A MIN. OF 5'.
2. THE TRENCH SHALL BE A MIN. OF 5' FROM THE DWELLING.
3. ALL ROOF LEADERS TO BE CONNECTED TO A TRENCH.
4. 1 LINEAR FOOT OF RECHARGE TRENCH IS TO BE PROVIDED FOR EVERY 100 S.F. OF BUILDING AREA.

TRENCH SECTION

SUBSURFACE INFILTRATION SYSTEM
N.T.S.

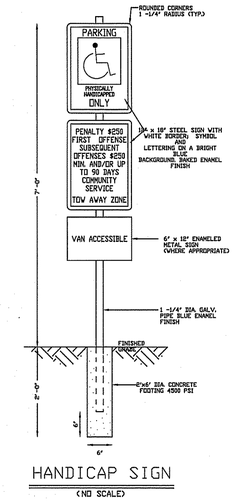

HANDICAP SIGN
(NO SCALE)

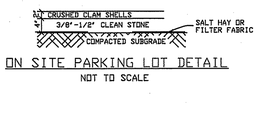

ON SITE PARKING LOT DETAIL
NOT TO SCALE

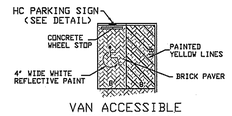

VAN ACCESSIBLE PARKING DETAIL
NTS

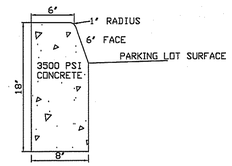

DETAIL- ON SITE CURB
NTS

REVISIONS

HORN, TYSON & YODER, INC.
CONSULTING ENGINEERS, SURVEYORS-PLANNERS
CERTIFICATE 24GA27951700 - ISSUED JULY 27, 2020
8510 LONG BEACH BOULEVARD, LONG BEACH TOWNSHIP, NEW JERSEY 08008-3424
PHONE (609) 492-5050 FAX (609) 492-4163

SITE PLAN – DETAILS
LOT 6, BLOCK 4.01
TAX MAP SHEET # 8
LONG BEACH TOWNSHIP
OCEAN COUNTY, NEW JERSEY

JAMES D. BRZOZOWSKI, P.E., P.P.
Professional Engineer, N.J. License Number GE44223
Professional Planner, N.J. License Number 33LI00606400

SCALE: AS SHOWN	DRAWN BY: JPH	SHEET 2 OF 2
JOB NO.: 21-008	DATE: 1/20/2022	