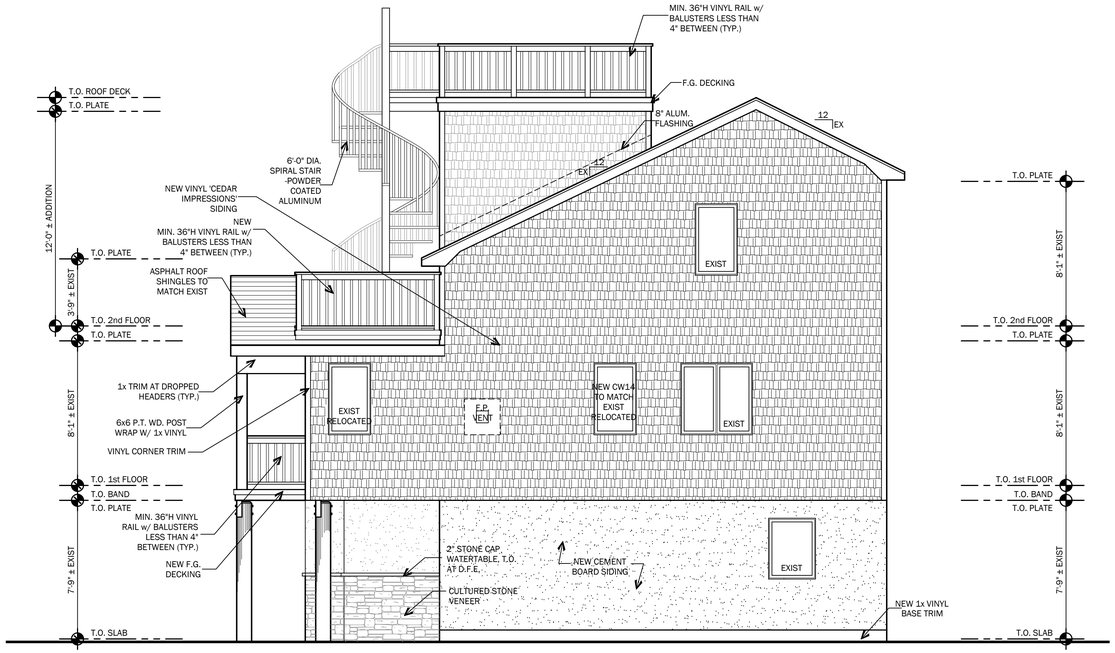

EAST SIDE - RIGHT SIDE ELEVATION

1/4" = 1'-0"

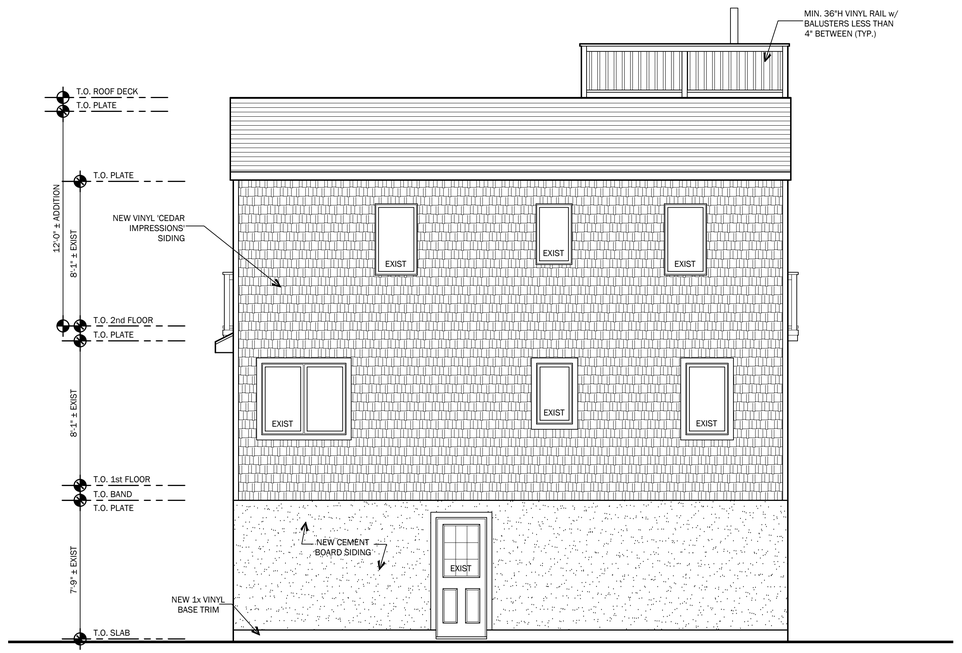

NORTH SIDE - REAR ELEVATION

1/4" = 1'-0"

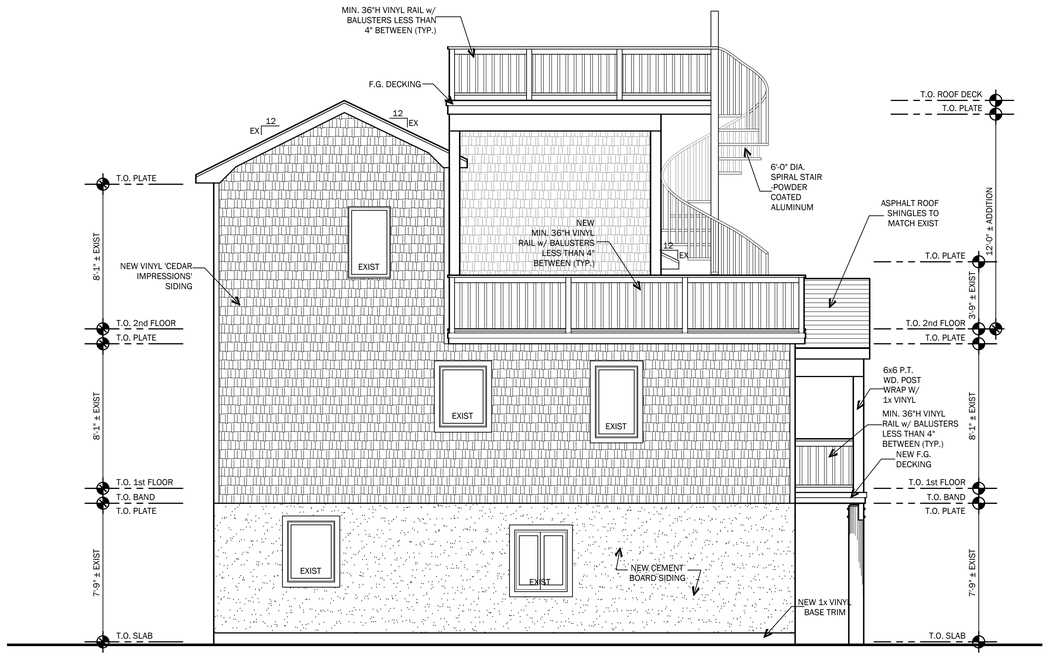

WEST SIDE - LEFT SIDE ELEVATION

1/4" = 1'-0"

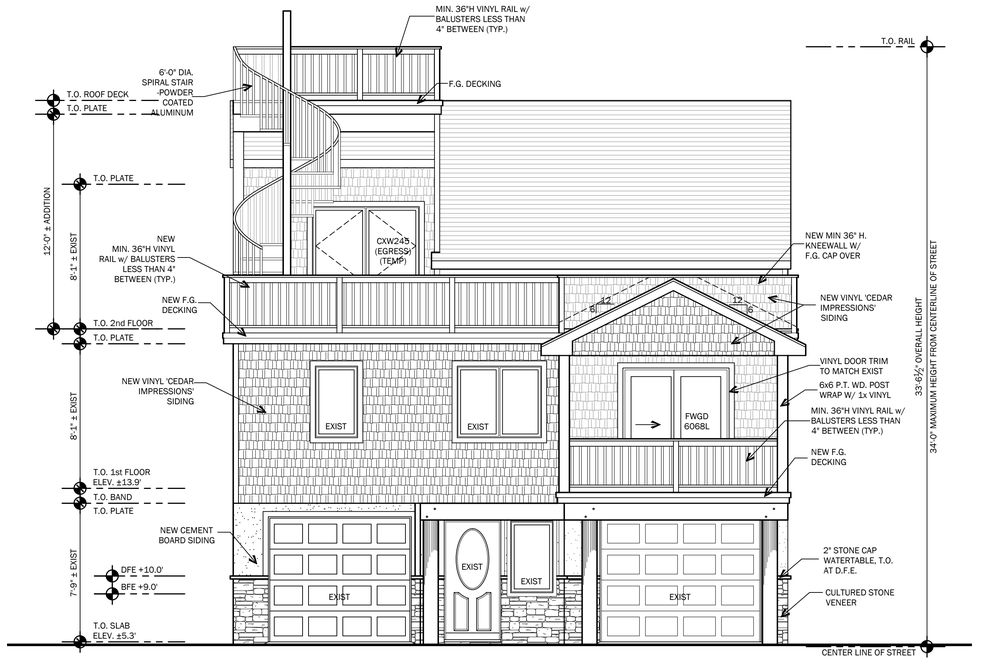

TEBECO TERRACE- SOUTH SIDE - FRONT ELEVATION

1/4" = 1'-0"

Sarah D. Jennings, A.I.A.
#N.J. AI21771
Plans Not Valid Unless Seal Embossed

799 Route 72, Manahawkin
New Jersey 08050
www.cwbarchitecture.com
(Phone) 609-597-8880
(Fax) 609-597-5289

CWB ARCHITECTURE

DOBROWOLSKI RESIDENCE
LOT: 17 BLOCK: 1.48
LONG BEACH TOWNSHIP - HOLGATE
OCEAN COUNTY, NEW JERSEY

PRELIMINARY ELEVATIONS

REVISIONS

No.	Date	Description

DATE
10/31/2023

COMM. No.
23083

DRAWN BY:
KJS/BNR

SHEET
BD-3

COPYRIGHT 2023